





Accommodation

A spacious and substantially extended three bedroom detached family home, situated on a sought-after development to the south side of the city and offering a prime plot with a lovely enclosed garden.

Located in a highly desirable residential area, the property is situated close to schools and amenities, whilst also being positioned on the edge of open countryside, with lovely walks on the doorstep.

Constructed in 2021, the modern home reveals an immaculate interior, with the accommodation feeling light and airy throughout. The current owners have made numerous improvements to the property, including an impressive extension, which has created further seating and dining area.

On the ground floor the main entrance door leads to the entrance hall, with stairs rising to the first floor. There is a spacious living room with a large window giving an airy feel, plus an extended lounge/diner/family room to the side of the house, with double doors leading to the garden. The double aspect kitchen/diner is a good size and finished to a high specification, including a number of integrated appliances and tiled backsplash. A utility and cloakroom/WC complete the downstairs accommodation, with a further access door from the driveway. To the first floor, there is a good size landing with loft access hatch, main bedroom with stylish ensuite facilities and dressing area, two further well-proportioned bedrooms and the house bathroom, fully tiled and fitted with white suite, including a bath with shower over. The property also benefits from gas central heating and high-performance double glazing throughout.


Externally there is a gravelled garden to the front of the house with hedge borders and a paved pathway leading to the front door, whilst a block paved driveway provides parking and gives access to the single garage. Access is available to the side of the house, leading to the lovely enclosed main garden, which attracts a good amount of sunshine. The garden is mostly gravelled, with stocked flowerbeds and a shed providing handy storage.

Properties of this size and finish are rare to market at this price point and early viewing is advised on this delightful energy-efficient home.







Floorplan

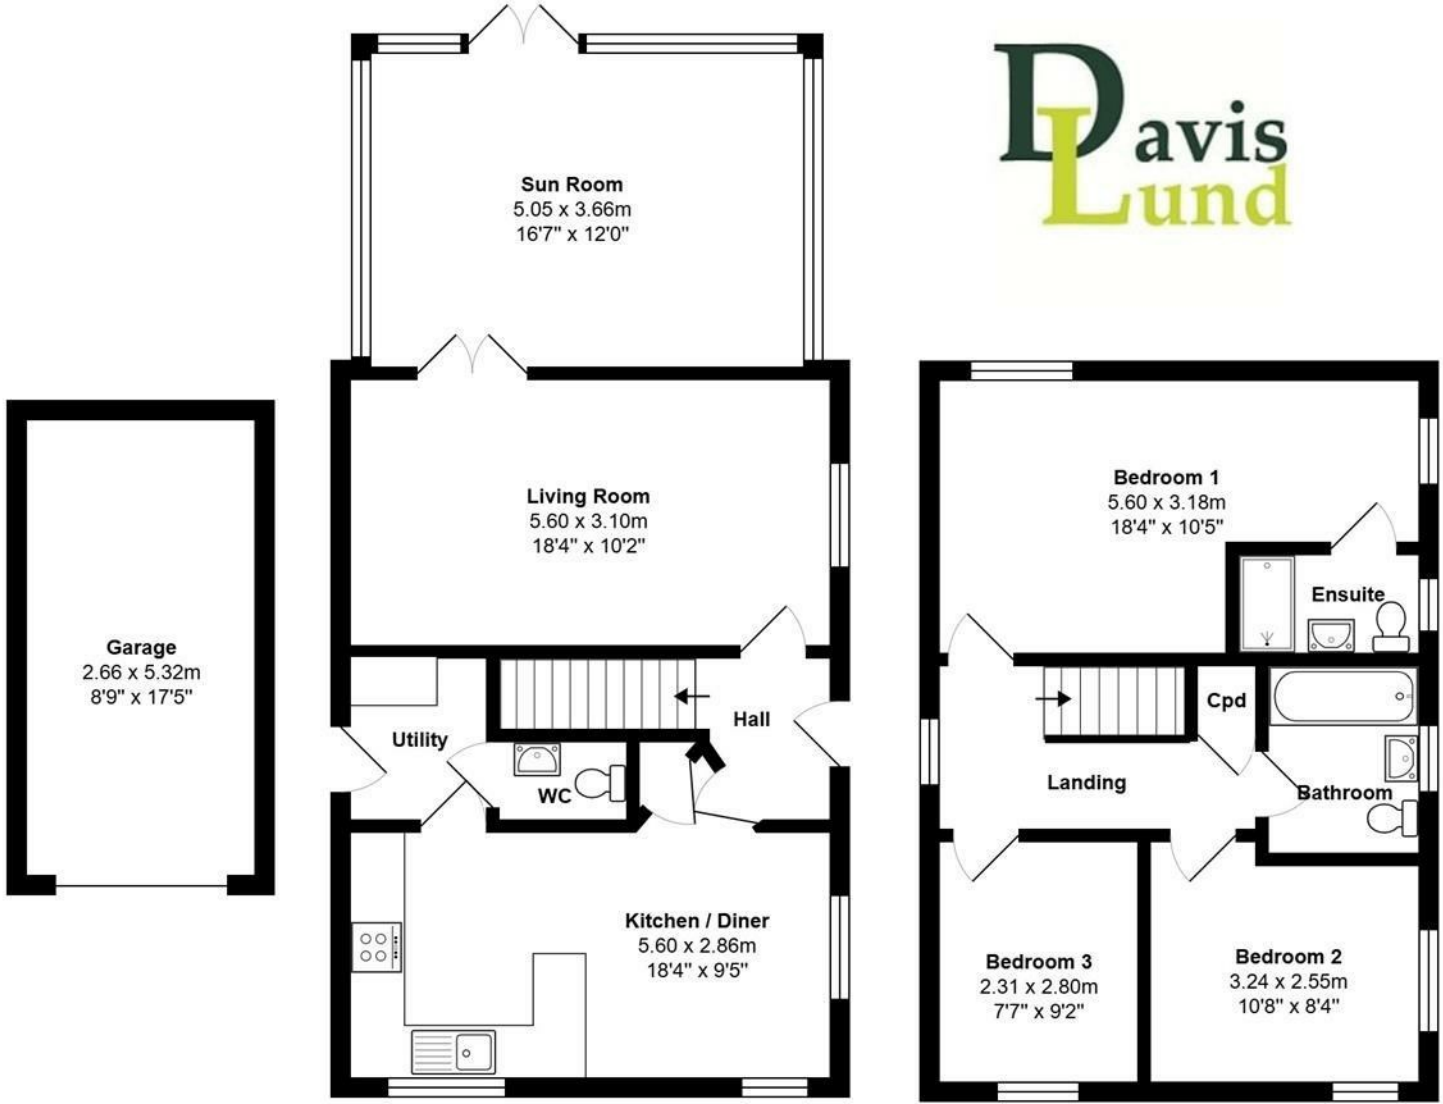

Davis
Lund



EPC

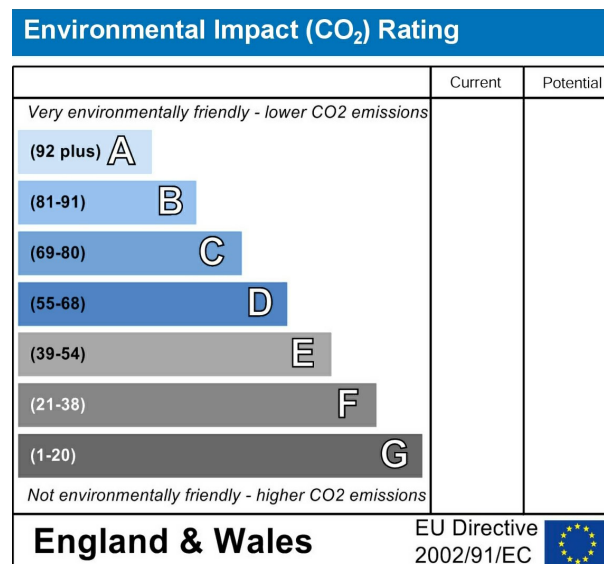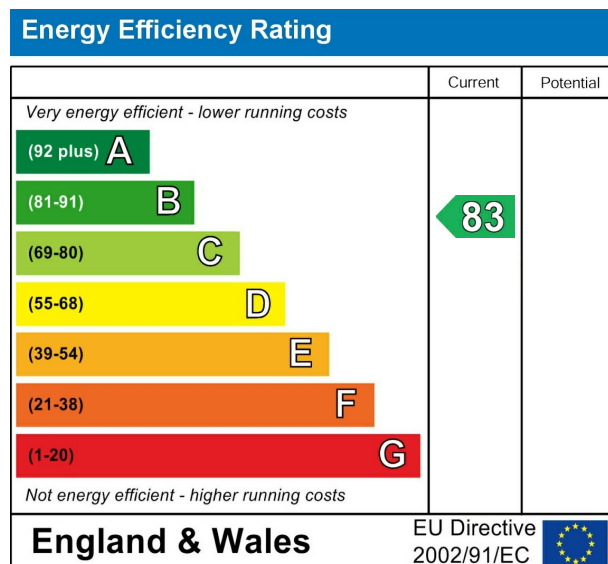

VIEWING BY APPOINTMENT ONLY - 01765 602233 - sales@davislund.co.uk - www.davislund.co.uk

MONEY LAUNDERING REGULATIONS 2003 - Intending purchasers will be asked to produce identification and proof of financial status when an offer is received. We would ask for your co-operation in order that there will be no delay in agreeing the sale.

Davis & Lund Ltd trading as Davis & Lund, registered office: 5a Kirkgate, Ripon, HG4 1PA. Registered in England No 10034416. Registered for VAT No 243 2008 51

Davis & Lund Ltd have prepared these property details on the seller's behalf. Davis & Lund Ltd have taken reasonable steps to check the content, but no information should be taken as a statement of fact. All measurements are approximate and should be taken as a guide, potential purchasers should satisfy themselves as to the accuracy. Floorplans are produced as a guide and they are not to scale. All fixtures and fittings are not included in the sale, unless stated. Heating systems, electrics, services and appliances have not been tested and no warranty is given to their working order

