Davis Lund

7 Mallorie Close
Ripon

HG4 2QE
£1,800 Per Month











Accommodation















FRAGILE





Floorplan

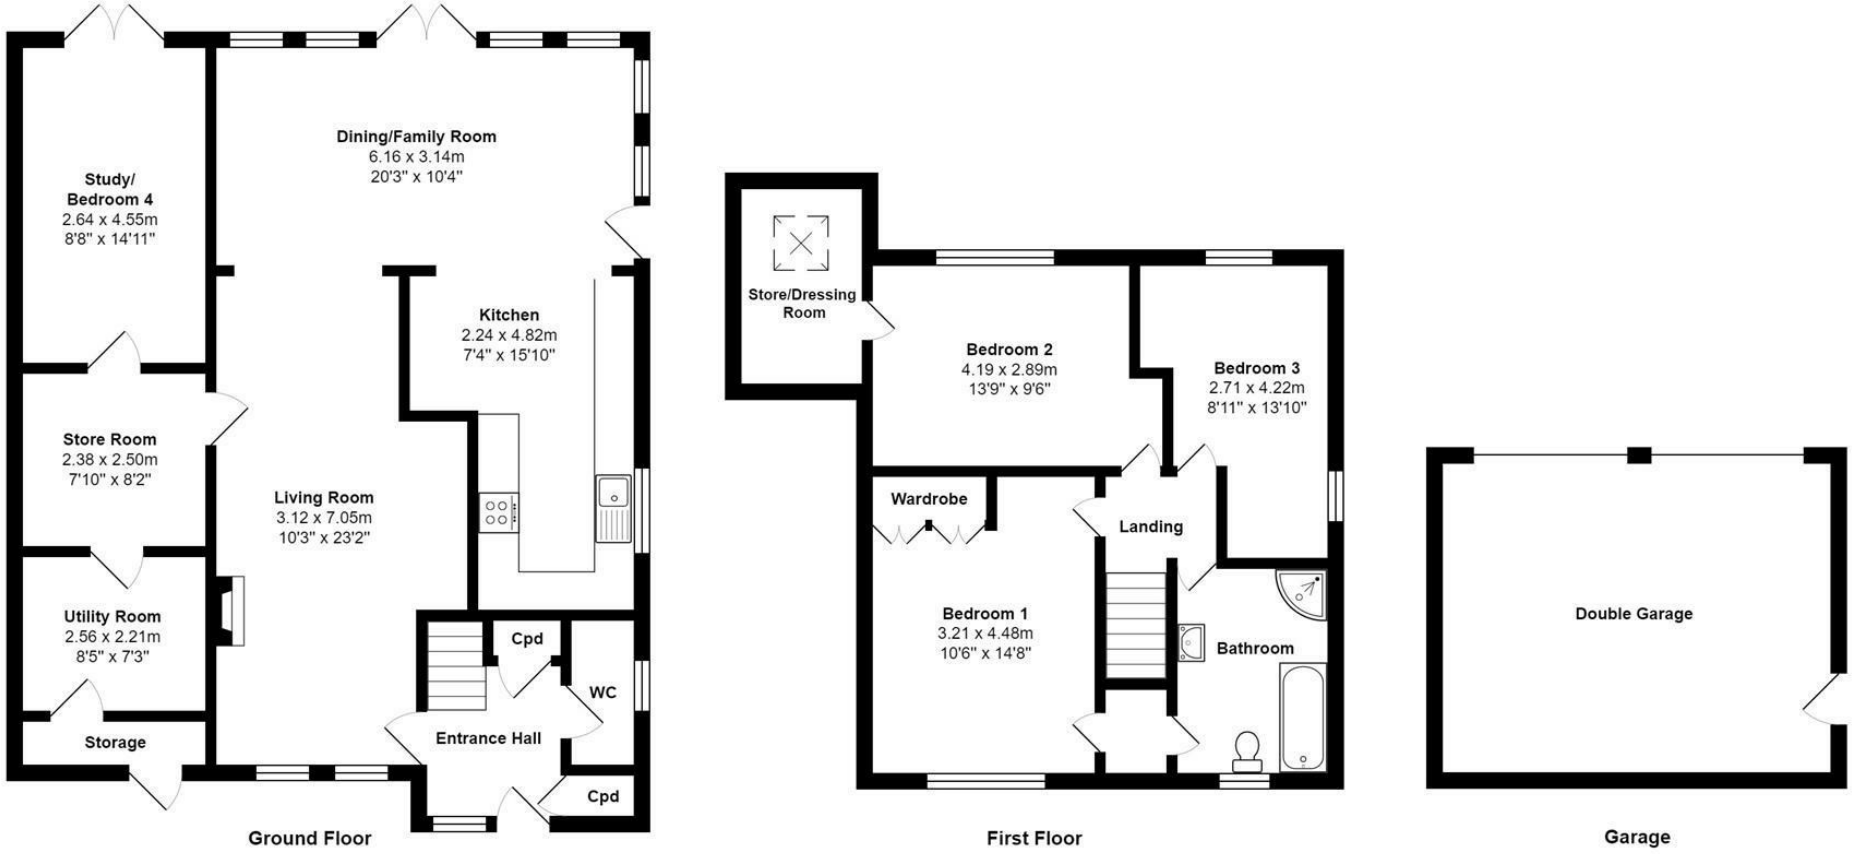
Study/
Bedroom 4
2.64 x 4.55m
8'8" x 14'11"
Dining/Family Room
6.16 x 3.14m
20'3" x 10'4"
Kitchen
2.24 x 4.82m
7'4" x 15'10"
Store Room
2.38 x 2.50m
7'10" x 8'2"
Living Room
3.12 x 7.05m
10'3" x 23'2"
Utility Room
2.56 x 2.21m
8'5" x 7'3"
Storage
Cpd
WC
Entrance Hall
Cpd
Ground Floor
Store/Dressing
Room
Bedroom 2
4.19 x 2.89m
13'9" x 9'6"
Bedroom 3
2.71 x 4.22m
8'11" x 13'10"
Wardrobe
Landing
Bedroom 1
3.21 x 4.48m
10'6" x 14'8"
Bathroom
First Floor
Double Garage
Garage



EPC

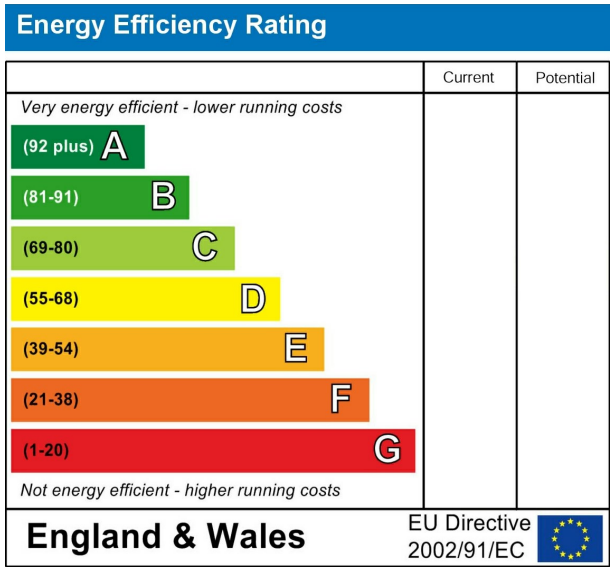

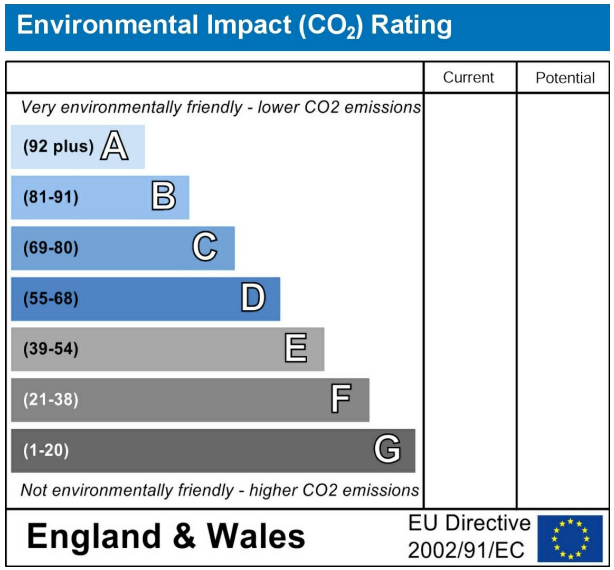

VIEWING BY APPOINTMENT ONLY - 01765 602233 - sales@davislund.co.uk - www.davislund.co.uk

MONEY LAUNDERING REGULATIONS 2003 - Intending purchasers will be asked to produce identification and proof of financial status when an offer is received. We would ask for your co-operation in order that there will be no delay in agreeing the sale.

Davis & Lund Ltd trading as Davis & Lund, registered office: 5a Kirkgate, Ripon, HG4 1PA. Registered in England No 10034416. Registered for VAT No 243 2008 51

Davis & Lund Ltd have prepared these property details on the seller's behalf. Davis & Lund Ltd have taken reasonable steps to check the content, but no information should be taken as a statement of fact. All measurements are approximate and should be taken as a guide, potential purchasers should satisfy themselves as to the accuracy. Floorplans are produced as a guide and they are not to scale. All fixtures and fittings are not included in the sale, unless stated. Heating systems, electrics, services and appliances have not been tested and no warranty is given to their working order